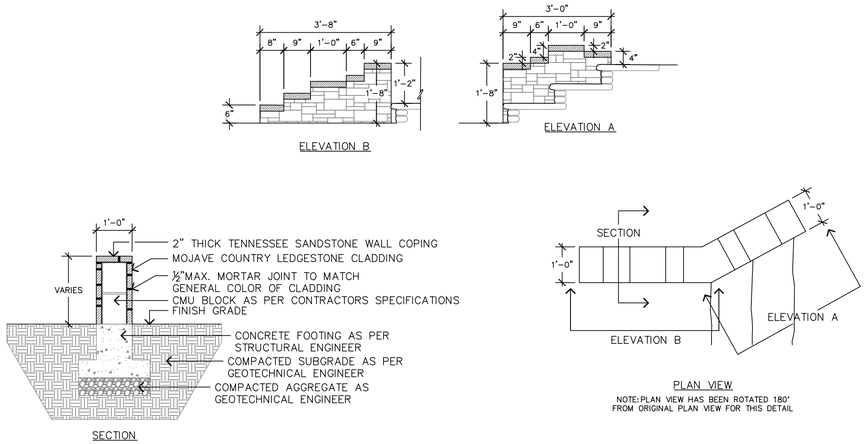

4 RUIN WALL D

1/2" = 1'-0"

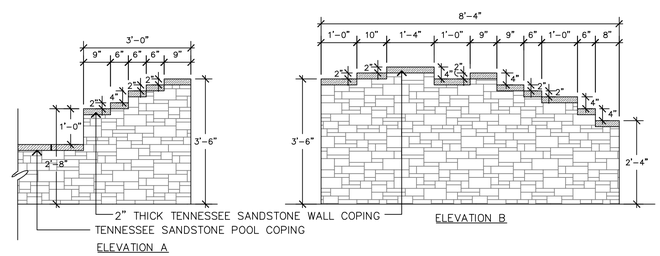

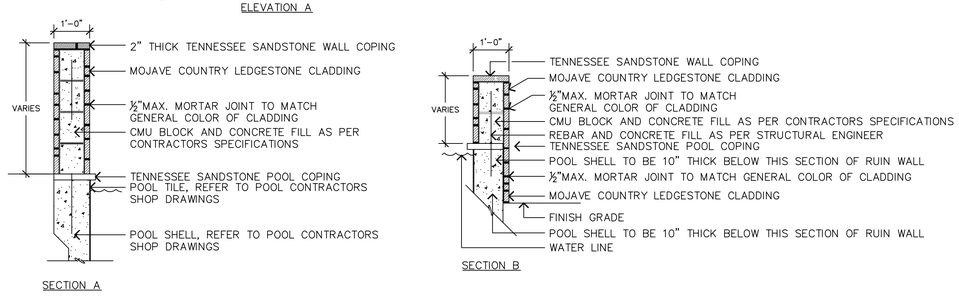

3 RUIN WALL C

1/2" = 1'-0"

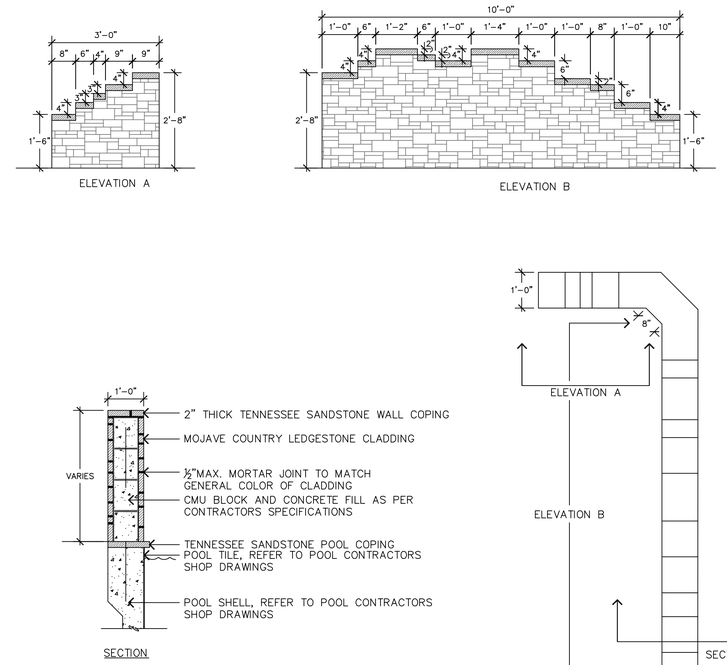

2 RUIN WALL B

1/2" = 1'-0"

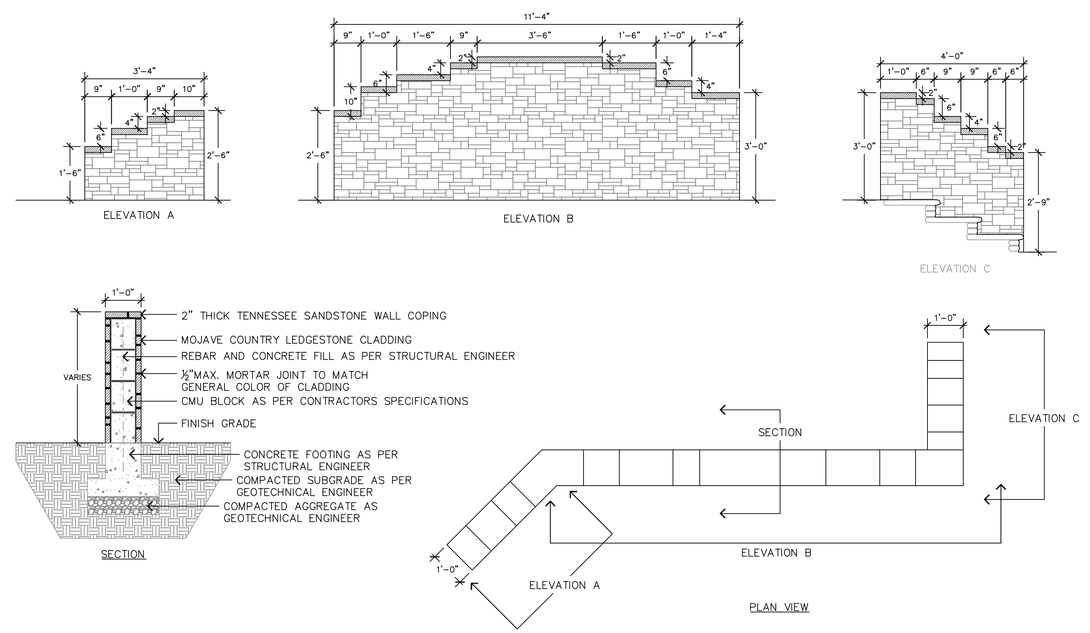

1 RUIN WALL A

1/2" = 1'-0"

WITHERS & RAVENEL
ENGINEERS | PLANNERS | SURVEYORS
7040 Wrightsville Avenue, Suite 101, Wilmington, North Carolina 28403
Tel: 910-256-9277 Fax: 910-256-2584
www.withersravenel.com

Seal

Owner / Developer:
Scott Marshall
2060 Deer Island Lane
Wilmington, NC 28405
Ph:910.617.2995

Marshall Residence

Harnett Township / New Hanover County / North Carolina

SITE DETAILS

Job No.	060111
Drawn By:	ELS
Checked By:	
Scale:	AS SHOWN
Date:	LANDFALL ARB-03/03/06
Sheet:	L3.2