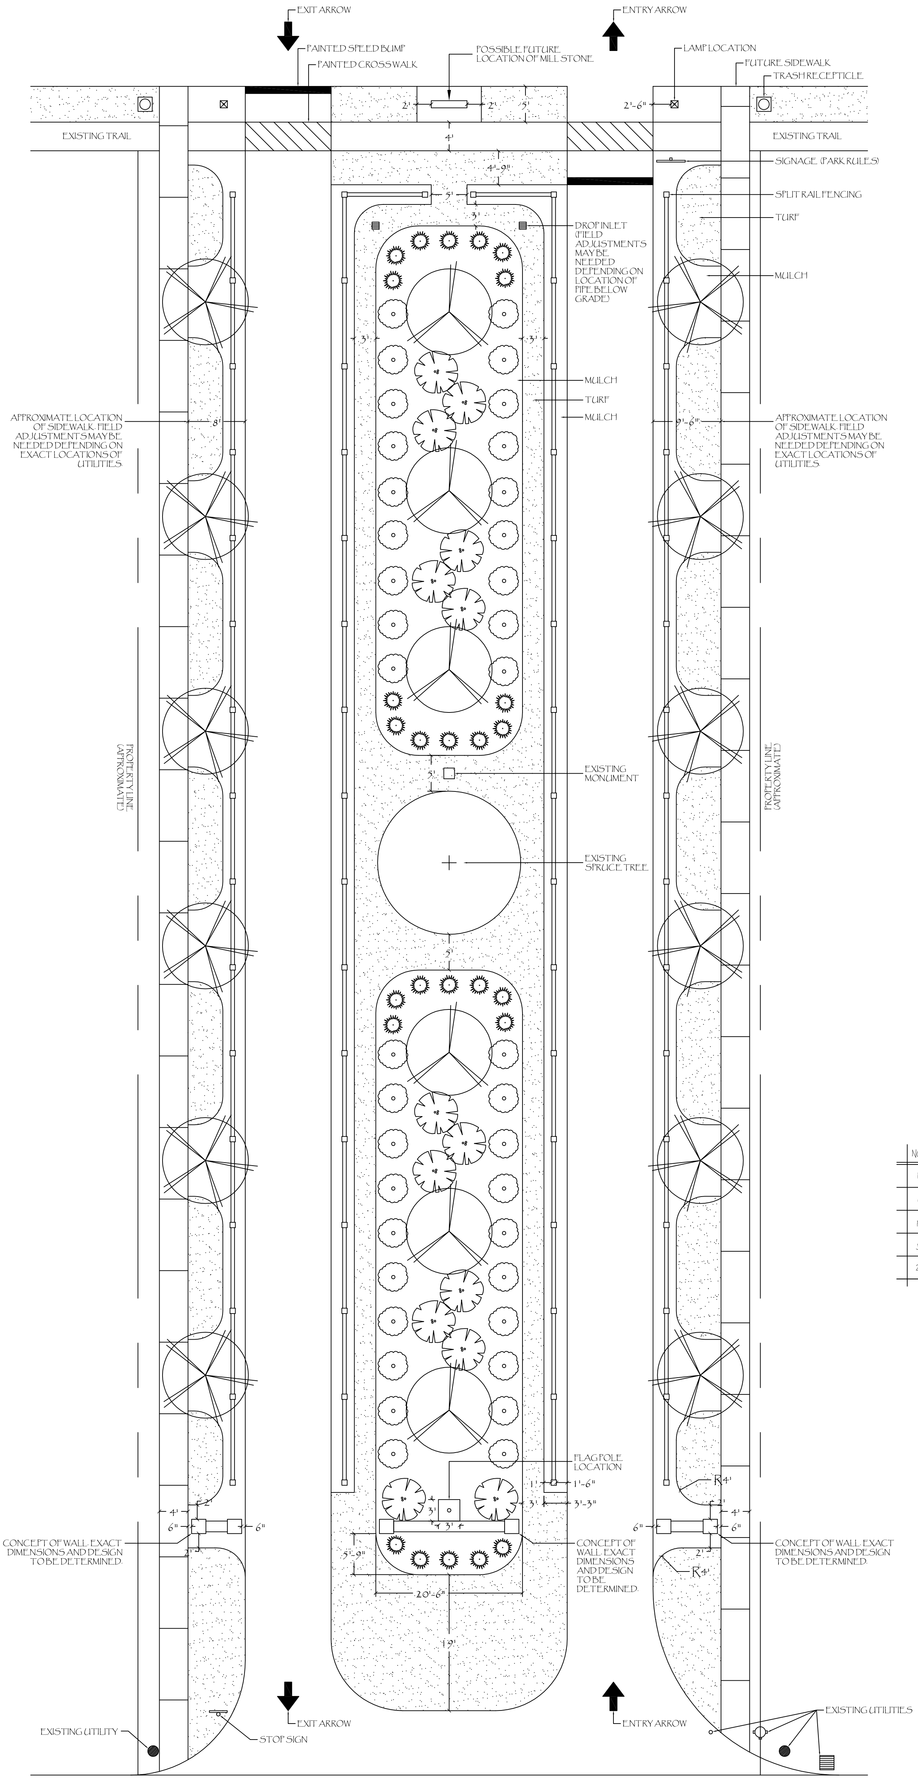

PLANT LIST

NO.	BOTANICAL NAME	COMMON NAME	MIN. SIZE	PLANTING REMARKS
12	QUERCUS PALUSTRIS	PIN OAK	2"-3" CAL.	30' O.C.
6	PRUNUS YEDOENSIS	YOSHINO CHERRY	2"-3" CAL.	25' O.C.
14	PRUNUS CISTENA	PURPLE LEAF SAND CHERRY	4' H.	SPACING AS SHOWN
38	SPIREA JAPONICA GOLD MOUND	GOLD MOUND SPIREA	3 GAL.	6' O.C.
28	HEMEROCALIS STELLA D'ORO	STELLA D'ORO DAYLILY	1 GAL.	4' O.C.

PLANT KEY

TREES

- PIN OAK
- YOSHINO CHERRY

SHRUBS

- PURPLE LEAF SAND CHERRY
- GOLD MOUND SPIREA
- STELLA D'ORO DAYLILY

NORTH

GRAPHIC SCALE
10 0 5 10 20
1" = 10'

No.	Revision	Date	By
1	Added Flagpole Location	6/30/09	ES
2	Added Drop Inlet Locations	7/3/09	ES

Designer	ES	Scale	1" = 10'
Drawn By	ES	Date	7/3/09
Checked By	ES	Job No.	09.011

Moorefield Town Park

Moorefield Hardy County West Virginia

Landscape Plan

Riverside Design, L.L.C.
P.O. Box 22, Fort Ashby, WV 26719
Ph: 304.212.8230

Sheet No. 1 of 1